THIS DRAWING IS UNPUBLISHED. RELEASED FOR PUBLICATION -,- .
© COPYRIGHT - By - ALL RIGHTS RESERVED.

LOC	DIST
AD	00

REVISIONS

P	LTR	DESCRIPTION	DATE	DWN	APVD
	P4	REVISED PER ECO-12-003255	14MAR12	KH	JO

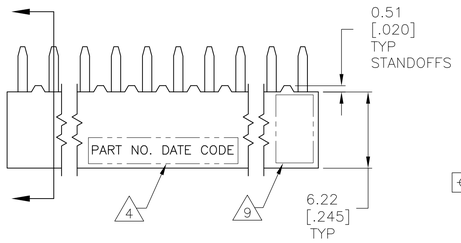

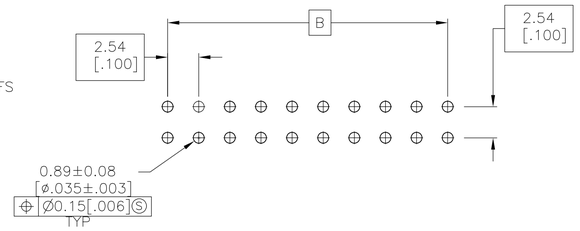

RECOMMENDED PC BOARD HOLE PATTERN
PC BOARD THICKNESS 1.57[.062]

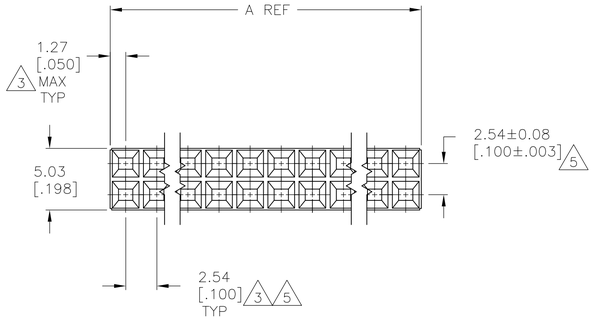

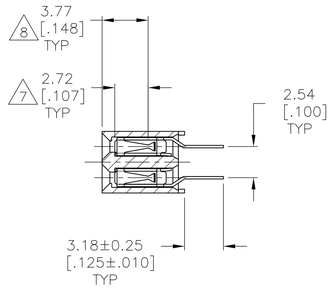

1. HOUSING: FLAME RETARDANT, GLASS FILLED, POLYESTER, COLOR: BLACK.
   CONTACT: PHOSPHOR BRONZE
2. CONTACT: DUPLEX PLATED 0.25µm[.000010] MIN GOLD IN CONTACT AREA, 3.81–7.62µm[.000150–.000300] BRIGHT TIN–LEAD ON LEADS, ALL OVER 1.27µm[.000050] NICKEL
3. THESE DIMENSIONS PERTAIN TO CAVITIY CENTERLINES ONLY – NOT TO CONTACT LOACATIONS
4. MARK PART NUMBER AND DATE CODE IN APPROXIMATE LOCATION SHOWN, EITHER SIDE.
5. TOLERANCE IS NON–CUMULATIVE.
6. 2 POSITION DATE CODE IS MARKED OPPOSITE SIDE OF TE CONNECTIVITY LOGO.
7. POINT–OF–MEASUREMENT DIMENSION FOR PLATING THICKNESS (INSIDE CONTACT BEAM).
8. POINT–OF–CONTACT DIMENSION.
9. TE CONNECTIVITY TRADEMARK AND CSA LOGO ARE MOLDED INTO HOUSING, THIS LOCATION.
10. NO PART NUMBER MARKING REQUIRED FOR THIS PART.
11. CONTACT: DUPLEX PLATED 0.25µm[.000010] MIN GOLD IN CONTACT AREA, 3.81–7.62µm[.000150–.000300] MATTE TIN ON LEADS, ALL OVER 1.27µm[.000050] MIN NICKEL
12. ROHS 2002/95/EC COMPLIANT.
13. OBSOLETE PARTS: OBSOLETE CIS STREAMLINING PER D.RENAUD/D.SINISI

	B	A	NO OF POSN	PART NUMBER
12 11	96.52[3.800]	99.06[3.900]	78	13 ~~9-535598-0~~
12 11	93.98[3.700]	96.52[3.800]	76	13 ~~8-535598-9~~
12 11	91.44[3.600]	93.98[3.700]	74	13 ~~8-535598-8~~
12 11 OBSOLETE	88.90[3.500]	91.44[3.600]	72	~~8-535598-7~~
12 11	86.36[3.400]	88.90[3.500]	70	13 ~~8-535598-6~~
12 11	83.82[3.300]	86.36[3.400]	68	13 ~~8-535598-5~~
12 11	81.28[3.200]	83.82[3.300]	66	8-535598-4
12 11	78.74[3.100]	81.28[3.200]	64	13 ~~8-535598-3~~
12 11	76.20[3.000]	78.74[3.100]	62	13 ~~8-535598-2~~
12 11	71.12[2.800]	73.66[2.900]	58	13 ~~8-535598-1~~
12 11	68.58[2.700]	71.12[2.800]	56	13 ~~8-535598-0~~
12 11	66.04[2.600]	68.58[2.700]	54	13 ~~7-535598-9~~
12 11	63.50[2.500]	66.04[2.600]	52	13 ~~7-535598-8~~
12 11	58.42[2.300]	60.96[2.400]	48	13 ~~7-535598-7~~
12 11	55.88[2.200]	58.42[2.300]	46	13 ~~7-535598-6~~
12 11	53.34[2.100]	55.88[2.200]	44	13 ~~7-535598-5~~
12 11	50.80[2.000]	53.34[2.100]	42	13 ~~7-535598-4~~
12 11	99.06[3.900]	101.60[4.000]	80	7-535598-3
12 11	73.66[2.900]	76.20[3.000]	60	7-535598-2
12 11	60.96[2.400]	63.50[2.500]	50	7-535598-1
12 11	48.26[1.900]	50.80[2.000]	40	13 ~~7-535598-0~~
12 11	45.72[1.800]	48.26[1.900]	38	13 ~~6-535598-9~~
12 11	43.18[1.700]	45.72[1.800]	36	13 ~~6-535598-8~~
12 11	40.64[1.600]	43.18[1.700]	34	13 ~~6-535598-7~~
12 11	38.10[1.500]	40.64[1.600]	32	13 ~~6-535598-6~~
12 11	35.56[1.400]	38.10[1.500]	30	13 ~~6-535598-5~~
12 11	33.02[1.300]	35.56[1.400]	28	13 ~~6-535598-4~~
12 11	30.48[1.200]	33.02[1.300]	26	6-535598-3
12 11	27.94[1.100]	30.48[1.200]	24	13 ~~6-535598-2~~
12 11	25.40[1.000]	27.94[1.100]	22	13 ~~6-535598-1~~
12 11 OBSOLETE	22.86[.900]	25.40[1.000]	20	~~6-535598-0~~
12 11	20.32[.800]	22.86[.900]	18	13 ~~5-535598-9~~
12 11	17.78[.700]	20.32[.800]	16	5-535598-8
12 11	12.70[.500]	15.24[.600]	12	13 ~~5-535598-7~~
12 11 10	10.16[.400]	12.70[.500]	10	13 ~~5-535598-6~~
12 11 10	7.62[.300]	10.16[.400]	8	5-535598-5
12 11 10	5.08[.200]	7.62[.300]	6	13 ~~5-535598-4~~
12 11 10	2.54[.100]	5.08[.200]	4	5-535598-3
12 11 10	–	2.54[.100]	2	6 ~~5-535598-2~~ 13
12 11	15.24[.600]	17.78[.700]	14	13 ~~5-535598-1~~
2	96.52[3.800]	99.06[3.900]	78	13 ~~4-535598-0~~
2	93.98[3.700]	96.52[3.800]	76	13 ~~3-535598-9~~
2	91.44[3.600]	93.98[3.700]	74	13 ~~3-535598-8~~
2	88.90[3.500]	91.44[3.600]	72	13 ~~3-535598-7~~
2	86.36[3.400]	88.90[3.500]	70	13 ~~3-535598-6~~
2	83.82[3.300]	86.36[3.400]	68	13 ~~3-535598-5~~
2	81.28[3.200]	83.82[3.300]	66	13 ~~3-535598-4~~
2	78.74[3.100]	81.28[3.200]	64	3-535598-3
2	76.20[3.000]	78.74[3.100]	62	13 ~~3-535598-2~~
2	71.12[2.800]	73.66[2.900]	58	13 ~~3-535598-1~~
2	68.58[2.700]	71.12[2.800]	56	13 ~~3-535598-0~~
2	66.04[2.600]	68.58[2.700]	54	13 ~~2-535598-9~~
2	63.50[2.500]	66.04[2.600]	52	13 ~~2-535598-8~~
2	58.42[2.300]	60.96[2.400]	48	13 ~~2-535598-7~~
2	55.88[2.200]	58.42[2.300]	46	13 ~~2-535598-6~~
2	53.34[2.100]	55.88[2.200]	44	13 ~~2-535598-5~~
2	50.80[2.000]	53.34[2.100]	42	13 ~~2-535598-4~~
2 SUPERSEDED BY 7-535598-3	99.06[3.900]	101.60[4.000]	80	13 ~~2-535598-3~~
2	73.66[2.900]	76.20[3.000]	60	13 ~~2-535598-2~~
2	60.96[2.400]	63.50[2.500]	50	2-535598-1
2	48.26[1.900]	50.80[2.000]	40	2-535598-0
2	45.72[1.800]	48.26[1.900]	38	13 ~~1-535598-9~~
2	43.18[1.700]	45.72[1.800]	36	13 ~~1-535598-8~~
2	40.64[1.600]	43.18[1.700]	34	1-535598-7
2	38.10[1.500]	40.64[1.600]	32	13 ~~1-535598-6~~
2	35.56[1.400]	38.10[1.500]	30	13 ~~1-535598-5~~
2	33.02[1.300]	35.56[1.400]	28	13 ~~1-535598-4~~
2	30.48[1.200]	33.02[1.300]	26	1-535598-3
2	27.94[1.100]	30.48[1.200]	24	13 ~~1-535598-2~~
2	25.40[1.000]	27.94[1.100]	22	13 ~~1-535598-1~~
2	22.86[.900]	25.40[1.000]	20	1-535598-0
2	20.32[.800]	22.86[.900]	18	13 ~~535598-9~~
2	17.78[.700]	20.32[.800]	16	535598-8
2	12.70[.500]	15.24[.600]	12	13 ~~535598-7~~
2 10	10.16[.400]	12.70[.500]	10	535598-6
2 10	7.62[.300]	10.16[.400]	8	535598-5
2 10	5.08[.200]	7.62[.300]	6	13 ~~535598-4~~
2 10	2.54[.100]	5.08[.200]	4	535598-3
2 10	–	2.54[.100]	2	6 535598-2
2	15.24[.600]	17.78[.700]	14	535598-1

THIS DRAWING IS A CONTROLLED DOCUMENT.

DIMENSIONS: mm

TOLERANCES UNLESS OTHERWISE SPECIFIED:
0 PLC ± –
1 PLC ± –
2 PLC ± 0.13[.005]
3 PLC ± –
4 PLC ± –
ANGLES ± –

MATERIAL 1

FINISH 2

DWN M.BINNER	06NOV2002	TE Connectivity
CHK J.OLSON	06NOV02	NAME RECEPTACLE ASSEMBLY, MOD IV, DOUBLE ROW, DUAL ENTRY, .100X.100CL, VERTICAL MOUNT, AMPMODU
APVD J.OLSON	06NOV02	
PRODUCT SPEC 108-25022		
APPLICATION SPEC 114-25018		
WEIGHT –		

SIZE	CAGE CODE	DRAWING NO	RESTRICTED TO
A1	00779	C-535598	–

CUSTOMER DRAWING | SCALE 1:1 | SHEET 1 OF 1 | REV P4

4805 (3/11)

Мы молодая и активно развивающаяся компания в области поставок электронных компонентов. Мы поставляем электронные компоненты отечественного и импортного производства напрямую от производителей и с крупнейших складов мира.

Благодаря сотрудничеству с мировыми поставщиками мы осуществляем комплексные и плановые поставки широчайшего спектра электронных компонентов.

Собственная эффективная логистика и склад в обеспечивает надежную поставку продукции в точно указанные сроки по всей России.

Мы осуществляем техническую поддержку нашим клиентам и предпродажную проверку качества продукции. На все поставляемые продукты мы предоставляем гарантию .

Осуществляем поставки продукции под контролем ВП МО РФ на предприятия военно-промышленного комплекса России , а также работаем в рамках 275 ФЗ с открытием отдельных счетов в уполномоченном банке. Система менеджмента качества компании соответствует требованиям ГОСТ ISO 9001.

Минимальные сроки поставки, гибкие цены, неограниченный ассортимент и индивидуальный подход к клиентам являются основой для выстраивания долгосрочного и эффективного сотрудничества с предприятиями радиоэлектронной промышленности, предприятиями ВПК и научно-исследовательскими институтами России.

С нами вы становитесь еще успешнее!

Наши контакты:

Телефон: +7 812 627 14 35

Электронная почта: sales@st-electron.ru

Адрес: 198099, Санкт-Петербург, Промышленная ул, дом № 19, литера Н, помещение 100-Н Офис 331