

THIS DRAWING IS UNPUBLISHED. RELEASED FOR PUBLICATION AUG ,2006.
© COPYRIGHT – BY TYCO ELECTRONICS CORPORATION. ALL RIGHTS RESERVED.


| LOC | DIST |
|---|---|
| DW | — |

REVISIONS

| P | LTR | DESCRIPTION | DATE | DWN | APVD |
|---|---|---|---|---|---|
| | A2 | REVISED (ECR-11-012100) | 10JUN11 | SC | WK |

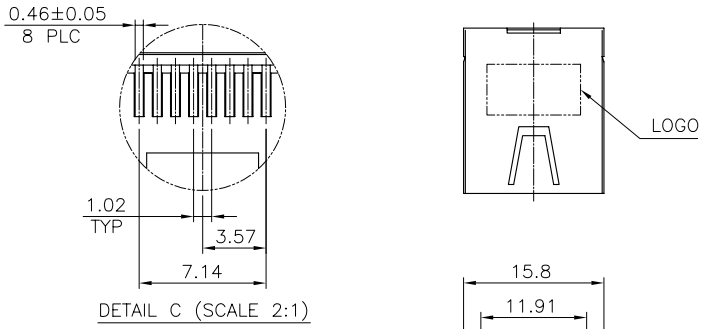


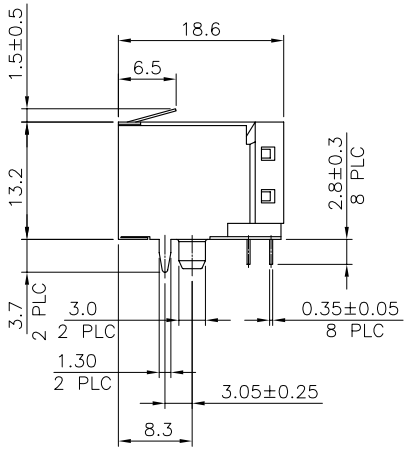


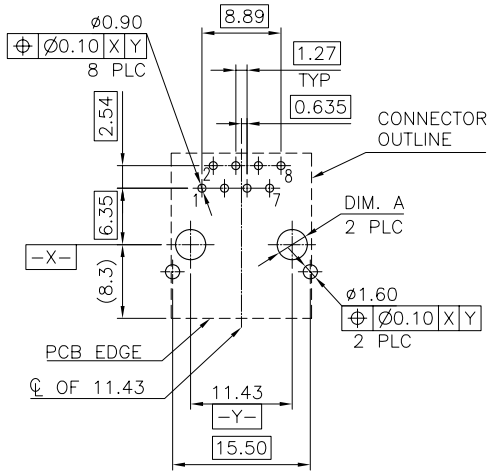

RECOMMENDED PCB LAYOUT

RECOMMENDED PCB THICKNESS: 1.6mm
TOLERANCE: ±0.05 (TOP VIEW)

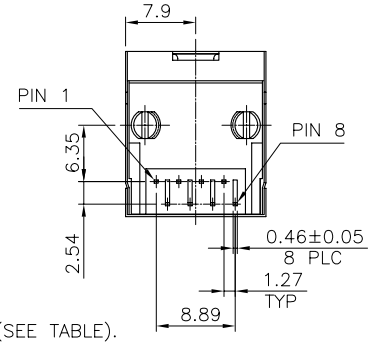

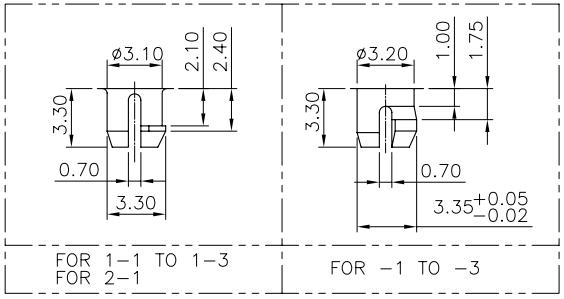
DETAIL B (SCALE 2:1)

NOTE:

1. MATERIAL:
   HOUSING: PA46, WITH 30% GF, UL 94V–0, COLOR : (SEE TABLE).
   CONTACTS: PHOSPHOR BRONZE.
   SHELL: BRASS.

2. FINISH:
   CONTACTS: (SEE TABLE) GOLD PLATED ON CONTACT AREA, GOLD FLASH ON SOLDER TAIL, WITH ENTIRE CONTACT UNDERPLATED 1.27µm [50µ" ] MIN. NICKEL.
   SHELL: 0.508µm [20µ" ] MIN. NICKEL PLATED.

3. WAVE SOLDER CAPABLE TO 265°C PER TE SPEC 109–202, CONDITION B.

4 OBSOLETE PARTS: OBSOLETE CIS STREAMLINING PER D.RENAUD/D.SINISI

| | HOUSING COLOR | DIM. A | MIN. GOLD THICKNESS | PART NUMBER |
|---|---|---|---|---|
| | YELLOW (114C) | ø3.20 | 0.381µm [15µ"] | 2–1734264–1 |
| | BLACK | ø3.20 | 1.27µm [50µ"] | 1–1734264–3 |
| 4 OBSOLETE | | | 0.762µm [30µ"] | ~~1–1734264–2~~ |
| | | | 0.381µm [15µ"] | 1–1734264–1 |
| OBSOLETE 4 | | ø3.40 | 1.27µm [50µ"] | ~~1734264–3~~ |
| | | | 0.762µm [30µ"] | ~~1734264–2~~ |
| | | | 0.381µm [15µ"] | ~~1734264–1~~ |

THIS DRAWING IS A CONTROLLED DOCUMENT.

DIMENSIONS: MM

TOLERANCES UNLESS OTHERWISE SPECIFIED:

| | |
|---|---|
| 0 PLC | ± – |
| 1 PLC | ± 0.30 |
| 2 PLC | ± 0.20 |
| 3 PLC | ± 0.15 |
| 4 PLC | ± – |
| ANGLES | ± 3° |

MATERIAL: SEE NOTE

FINISH: SEE NOTE

| | | |
|---|---|---|
| DWN | B. HSING | 01JUL2009 |
| CHK | S. CHIEN | 01JUL2009 |
| APVD | W. KODAMA | 01JUL2009 |

PRODUCT SPEC: 108–57527

APPLICATION SPEC: 501–57604

WEIGHT: 4.95 GRAMS

CUSTOMER DRAWING

TE Connectivity

NAME: MODULAR JACK, RJ45, 8P8C, SIDE ENTRY, RIGHT ANGLE, WITH PANEL GROUND, LOW PROFILE

| SIZE | CAGE CODE | DRAWING NO | RESTRICTED TO |
|---|---|---|---|
| A3 | 00779 | C-1734264 | — |


SCALE — SHEET 1 OF 2 REV A2


THIS DRAWING IS UNPUBLISHED. RELEASED FOR PUBLICATION AUG ,2006.
© COPYRIGHT – BY TYCO ELECTRONICS CORPORATION. ALL RIGHTS RESERVED.


| LOC | DIST |
|---|---|
| DW | — |


REVISIONS


| P | LTR | DESCRIPTION | DATE | DWN | APVD |
|---|---|---|---|---|---|
| | | SEE SHEET 1. | | | |

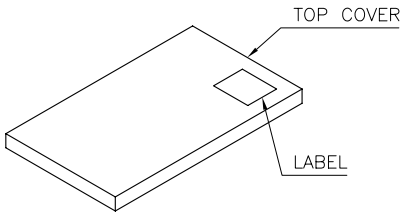


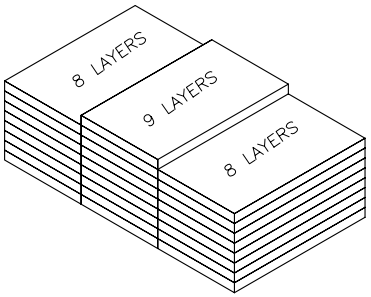


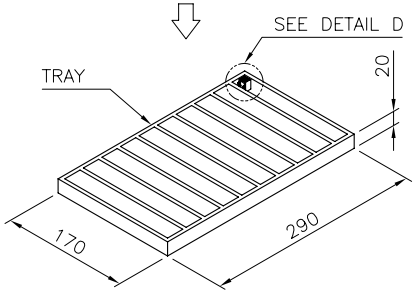
| 14.4 Kg | 12.4 Kg | 100 | 25 | 2500 PCS |
|---|---|---|---|---|
| GROSS WEIGHT (Ref.) | NET WEIGHT (Ref.) | PCS/TRAY | TRAYS /BOX | QUANTITY |

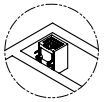THIS DRAWING IS A CONTROLLED DOCUMENT.

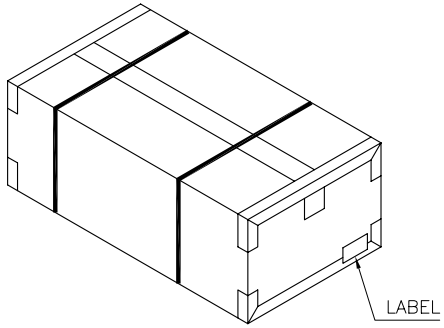DIMENSIONS: MM

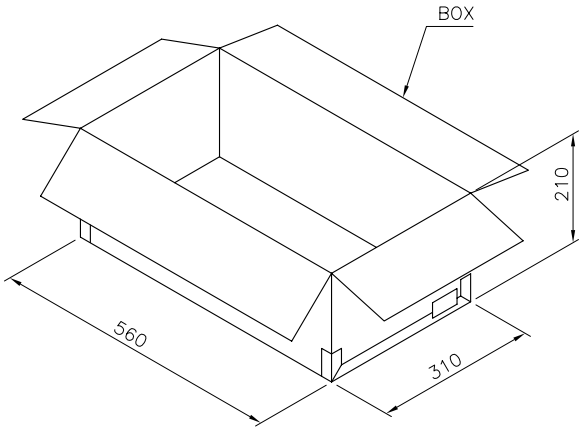TOLERANCES UNLESS OTHERWISE SPECIFIED:
0 PLC ± –
1 PLC ± –
2 PLC ± –
3 PLC ± –
4 PLC ± –
ANGLES ± –

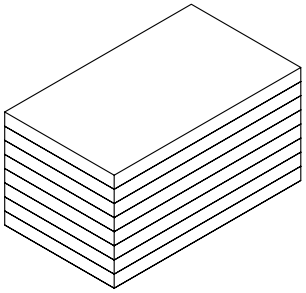MATERIAL –

FINISH –

DWN
CHK
APVD
PRODUCT SPEC —
APPLICATION SPEC —
WEIGHT –

TE Connectivity

NAME
MODULAR JACK, RJ45, 8P8C,
SIDE ENTRY, RIGHT ANGLE, WITH
PANEL GROUND, LOW PROFILE

| SIZE | CAGE CODE | DRAWING NO | RESTRICTED TO |
|---|---|---|---|
| A3 | 00779 | C-1734264 | — |

CUSTOMER DRAWING | SCALE — | SHEET 2 OF 2 | REV A2

Стандарт Электрон Связь

Мы молодая и активно развивающаяся компания в области поставок электронных компонентов. Мы поставляем электронные компоненты отечественного и импортного производства напрямую от производителей и с крупнейших складов мира.

Благодаря сотрудничеству с мировыми поставщиками мы осуществляем комплексные и плановые поставки широчайшего спектра электронных компонентов.

Собственная эффективная логистика и склад в обеспечивает надежную поставку продукции в точно указанные сроки по всей России.

Мы осуществляем техническую поддержку нашим клиентам и предпродажную проверку качества продукции. На все поставляемые продукты мы предоставляем гарантию .

Осуществляем поставки продукции под контролем ВП МО РФ на предприятия военно-промышленного комплекса России , а также работаем в рамках 275 ФЗ с открытием отдельных счетов в уполномоченном банке. Система менеджмента качества компании соответствует требованиям ГОСТ ISO 9001.

Минимальные сроки поставки, гибкие цены, неограниченный ассортимент и индивидуальный подход к клиентам являются основой для выстраивания долгосрочного и эффективного сотрудничества с предприятиями радиоэлектронной промышленности, предприятиями ВПК и научно-исследовательскими институтами России.

С нами вы становитесь еще успешнее!

**Наши контакты:**

**Телефон:** +7 812 627 14 35

**Электронная почта:** sales@st-electron.ru

**Адрес:** 198099, Санкт-Петербург, Промышленная ул, дом № 19, литера Н, помещение 100-Н Офис 331