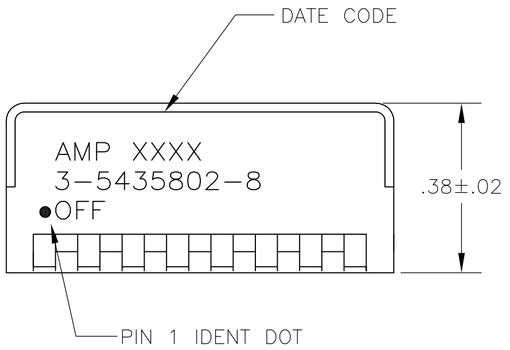
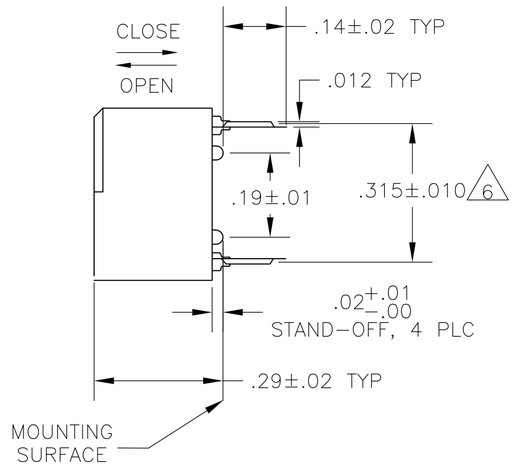
THIS DRAWING IS UNPUBLISHED. RELEASED FOR PUBLICATION -,- .
© COPYRIGHT - By - ALL RIGHTS RESERVED.

LOC	DIST
AD	00

REVISIONS

P	LTR	DESCRIPTION	DATE	DWN	APVD
	B2	REVISED PER ECO-11-004587	11MAR11	RK	HMR






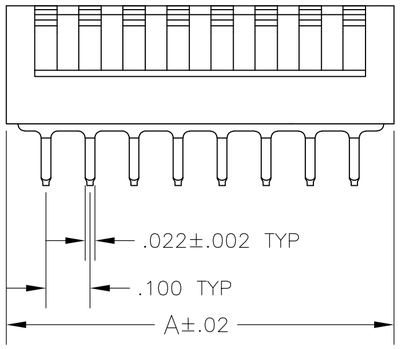


FIG 1

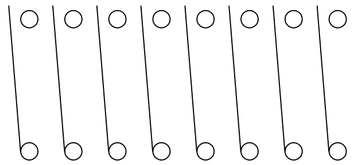

CONTENT ARRANGEMENT

1. FOR ADDITIONAL SPECIFICATIONS SEE AMP PRODUCT SPEC 108-7519.
2. SWITCH SHOWN IN OPEN POSITION.
3. ALL CHARACTERS AND ROCKERS ARE WHITE, HOUSING IS BLACK.
4. STAMPING WILL VARY ON 2 AND 3 POSITION TOPS DUE TO SPACE RESTRICTIONS.

△5 STRIPPABLE TRANSPARENT SEAL, SEE FIG 6.

△6 .315 DIMENSION APPLIES AT TERMINAL TIPS. TERMINALS ARE .300 +.010 -.000 AT MOUNTING SURFACE.

△7 NO POSITION MARKING.

△8 NO PART NO. MARKING.


△9 STRIPPABLE TAPE SEAL, SEE FIGURE 8.

10. ALL MATERIALS AND FINISHES SHALL COMPLY WITH EU DIRECTIVE 2002/95/EC OF 27JAN2003 (ROHS)

△11 MATERIAL: HOUSING AND ROCKERS - POLYESTER
CONTACT & SOLDER LEAD - COPPER ALLOY

△12 FINISH: CONTACT - GOLD OVER NICKEL
SOLDER LEAD - TIN OVER NICKEL

△13 OBSOLETE PARTS: OBSOLETE CIS STREAMLINING PER D.RENAUD/D.SINISI

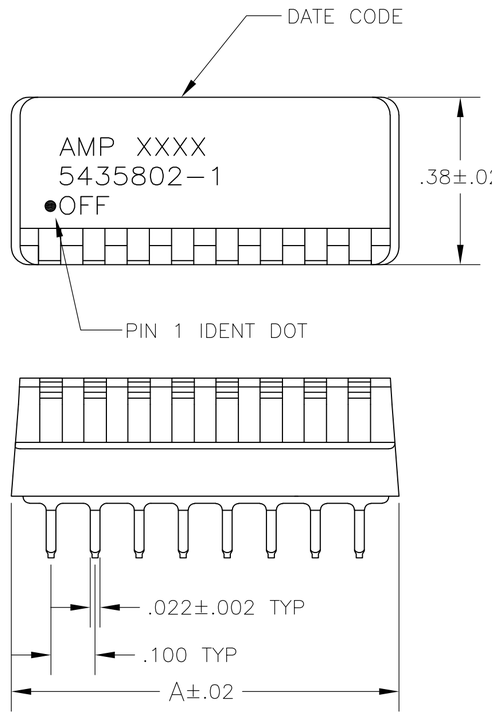

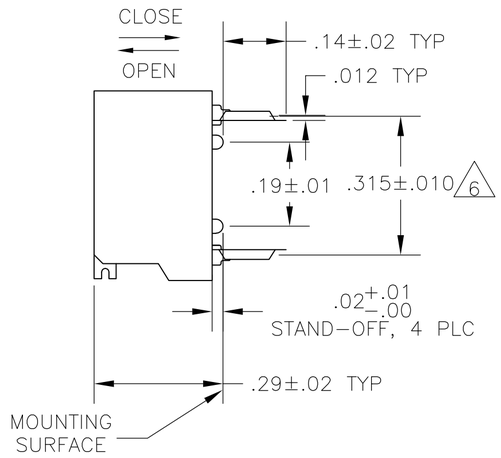


FIG 2

	FIG 2	FIG 3A& 7	———	1.08	10	6-5435802-3
	FIG 1	FIG 3B	△9	.88	8	3-5435802-8
△13 OBSOLETE	FIG 2	△7 △8	△5	.88	8	~~3-5435802-0~~
	FIG 2	△7 △8	△5	.48	4	2-5435802-9
	FIG 2	FIG 3A	△5	1.28	12	2-5435802-2
	FIG 2			1.18	11	2-5435802-1
	FIG 2			1.08	10	2-5435802-0
	FIG 2			.98	9	1-5435802-9
	FIG 2			.78	7	1-5435802-8
	FIG 2			.68	6	1-5435802-7
	FIG 2			.58	5	1-5435802-6
	FIG 2	△8		.48	4	1-5435802-5
	FIG 2	FIG 3A	———	1.28	12	1-5435802-2
	FIG 1	△8	———	.28	2	1-5435802-0
	FIG 2		△5	.88	8	5435802-9
	FIG 2		———	1.08	10	5435802-8
	FIG 2	FIG 3A	———	.98	9	5435802-7
△13 OBSOLETE	FIG 2		———	.78	7	~~5435802-6~~
	FIG 2		———	.68	6	5435802-5
	FIG 2		———	.58	5	5435802-4
	FIG 2	△8	———	.48	4	5435802-3
	FIG 2	△8	———	.38	3	5435802-2
5435802-1 SHOWN	FIG 2	FIG 3A	———	.88	8	5435802-1
	HOUSING	MARKING	PROT-ECTIVE SEAL	A	NO OF POSN	PART NO

5435802

THIS DRAWING IS A CONTROLLED DOCUMENT.

DIMENSIONS: INCHES

TOLERANCES UNLESS OTHERWISE SPECIFIED:
0 PLC ± -
1 PLC ± -
2 PLC ± -
3 PLC ± .005
4 PLC ± -
ANGLES ± -

MATERIAL △11

FINISH △12

DWN	R. TALLEY	19-9-89
CHK	R. MILLER	19-9-89
APVD	H. LEITER	19-9-89
PRODUCT SPEC	—	
APPLICATION SPEC	—	
WEIGHT	—	

TE Connectivity

NAME
SWITCH ASSY, DIP, TYPE C,
7000 SERIES, SPST, SIDE ACTUATED
—

SIZE	CAGE CODE	DRAWING NO	RESTRICTED TO
A2	00779	C-5435802	—

CUSTOMER DRAWING

SCALE	SHEET	REV
4:1	1 OF 2	B2

THIS DRAWING IS UNPUBLISHED. RELEASED FOR PUBLICATION – , – .
© COPYRIGHT – By – ALL RIGHTS RESERVED.

LOC	DIST
AD	00

REVISIONS

P	LTR	DESCRIPTION	DATE	DWN	APVD
	–	SEE SHEET 1	–	—	—

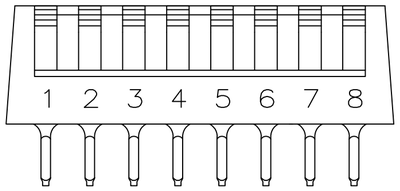


FIG 3A

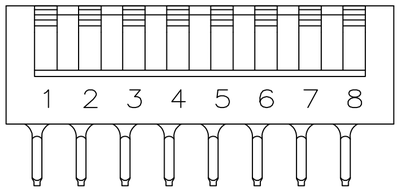


FIG 3B

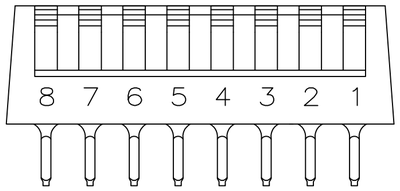


FIG 4

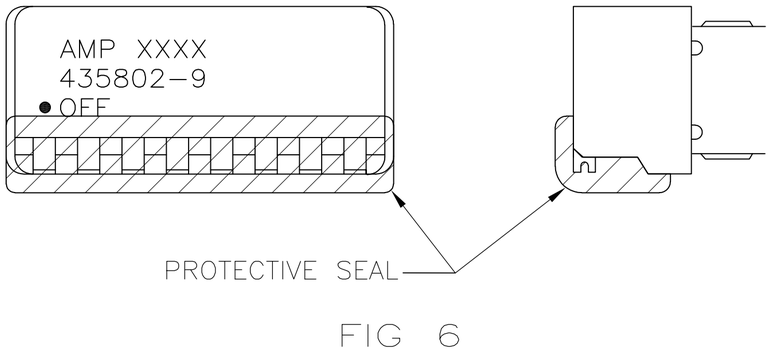


FIG 6

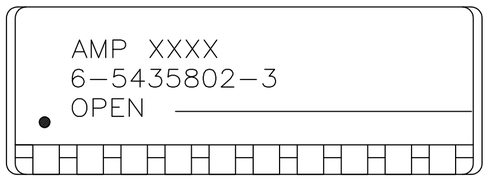


FIG 7

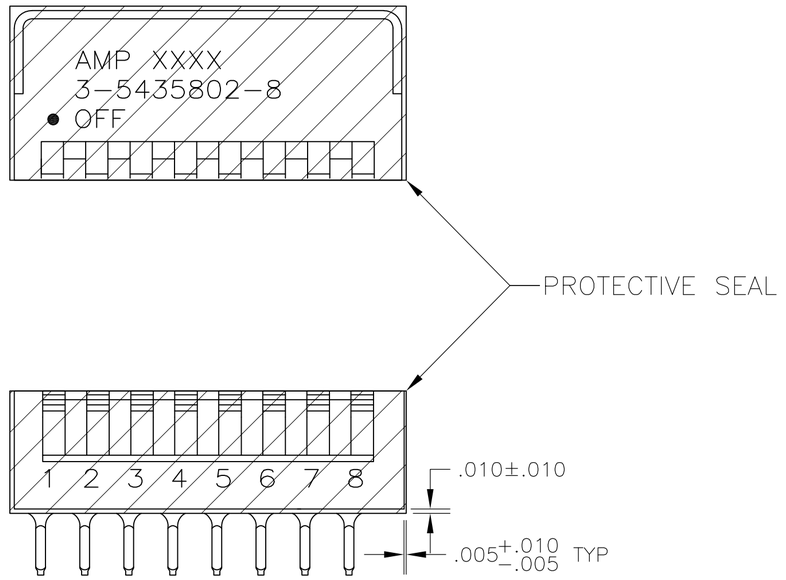


FIG 8

5435802

THIS DRAWING IS A CONTROLLED DOCUMENT.		DWN R. TALLEY 19-9-89	TE Connectivity
DIMENSIONS: INCHES	TOLERANCES UNLESS OTHERWISE SPECIFIED: 0 PLC ± – 1 PLC ± – 2 PLC ± – 3 PLC ± .005 4 PLC ± – ANGLES ± –	CHK R. MILLER 19-9-89	NAME SWITCH ASSY, DIP, TYPE C, 7000 SERIES, SPST, SIDE ACTUATED –
		APVD H. LEITER 19-9-89	
		PRODUCT SPEC —	
		APPLICATION SPEC —	SIZE A2 · CAGE CODE 00779 · DRAWING NO C-5435802 · RESTRICTED TO —
MATERIAL SEE SHEET 1	FINISH SEE SHEET 1	WEIGHT —	CUSTOMER DRAWING · SCALE 4:1 · SHEET 2 OF 2 · REV B2

Стандарт Электрон Связь

Мы молодая и активно развивающаяся компания в области поставок электронных компонентов. Мы поставляем электронные компоненты отечественного и импортного производства напрямую от производителей и с крупнейших складов мира.

Благодаря сотрудничеству с мировыми поставщиками мы осуществляем комплексные и плановые поставки широчайшего спектра электронных компонентов.

Собственная эффективная логистика и склад в обеспечивает надежную поставку продукции в точно указанные сроки по всей России.

Мы осуществляем техническую поддержку нашим клиентам и предпродажную проверку качества продукции. На все поставляемые продукты мы предоставляем гарантию .

Осуществляем поставки продукции под контролем ВП МО РФ на предприятия военно-промышленного комплекса России , а также работаем в рамках 275 ФЗ с открытием отдельных счетов в уполномоченном банке. Система менеджмента качества компании соответствует требованиям ГОСТ ISO 9001.

Минимальные сроки поставки, гибкие цены, неограниченный ассортимент и индивидуальный подход к клиентам являются основой для выстраивания долгосрочного и эффективного сотрудничества с предприятиями радиоэлектронной промышленности, предприятиями ВПК и научно-исследовательскими институтами России.

С нами вы становитесь еще успешнее!

Наши контакты:

Телефон: +7 812 627 14 35

Электронная почта: sales@st-electron.ru

Адрес: 198099, Санкт-Петербург, Промышленная ул, дом № 19, литера Н, помещение 100-Н Офис 331