

THIS DRAWING IS UNPUBLISHED. RELEASED FOR PUBLICATION -,- -
© COPYRIGHT - By - ALL RIGHTS RESERVED.

LOC	DIST
CM	00


REVISIONS

P	LTR	DESCRIPTION	DATE	DWN	APVD
	E2	REV PER ECO 11-015338	26JUL11	JR	SM

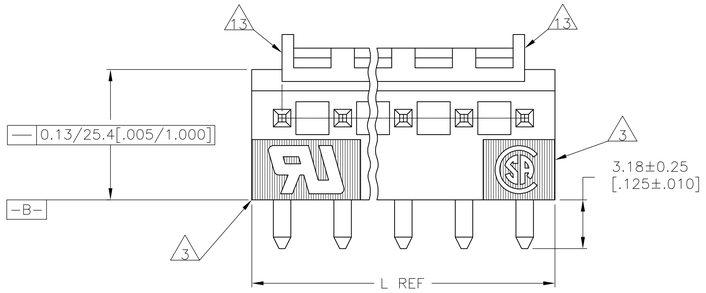


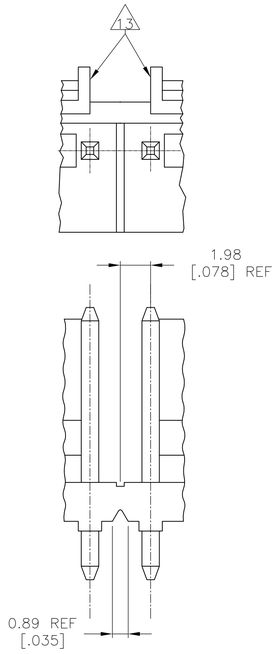

INTERRUPTED WALL
FOR POSITION SIZES
6 AND ABOVE
12

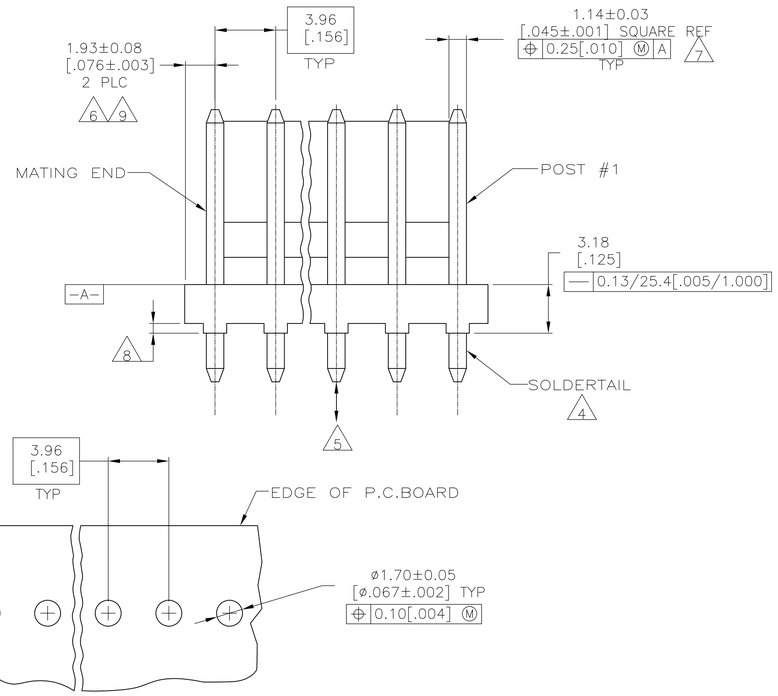

RECOMMENDED MOUNTING HOLE PATTERN
FOR 1.57[.062] THICK P.C. BOARD
10

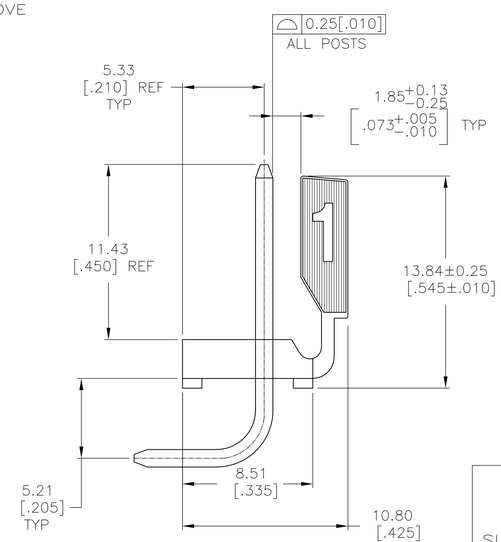

1. MATERIAL
HOUSING: THERMOPLASTIC POLYESTER,GLASS FILLED,UL94V-O.
POST: COPPER ALLOY

2. FINISH
HOUSING: NATURAL
POST: BRIGHT TIN-LEAD (93/7) PLATE,0.00380-0.00880[.000150-.000350] THK OVER NICKEL UNDERPLATE,0.00130[.000050] MIN THK.

3. UL MARKING MAY NOT APPEAR ON THE 2 OR 3 POSITION SIZES.
CSA MARKING MAY NOT APPEAR ON THE 2 POSITION SIZE.

4. POST SOLDERTAILS COMPLY WITH AMP SOLDERABILITY SPEC 109-11-2.

5. POST WITHSTANDS 13.34N [3 LB] MIN AXIAL FORCE IN EITHER DIRECTION WITHOUT DISLODGING.

6. APPLIES AT -A- .

7. APPLIES WHEN THE HEADER IS STRAIGHT.

8. PLASTIC PROJECTIONS PERMITTED IN THIS ZONE.

9. COORDINATE DIMENSIONS APPLIES FROM THE CENTER OF THE ACTUAL FEATURE.

10. SOLDER SIDE OF BOARD IS SHOWN.

11. DIMENSIONS IN BRACKETS ARE IN INCHES.

12. ALL POSITION SIZES HAVE THE BACKWALL NOTCHED ON BOTH ENDS AS SHOWN. THE 2 THRU 5 POSITION SIZES HAVE SOLID BACKWALLS. POSITION SIZES 6 AND ABOVE HAVE AN INTERRUPTED BACKWALL AT VARIOUS LOCATIONS (SEE TABLE FOR INTERRUPTION(S) LOCATIONS).

13. EDGE OF POLARIZING LOCK WALL TO BE IN LINE WITH CENTERLINE OF ADJACENT POST WITHIN ±0.13 [.005]

14. FINISH
HOUSING: NATURAL
POST: MATTE TIN PLATE 0.000150 MIN THICK OVER NICKEL,

15. OBSOLETE PARTS: OBSOLETE CIS STREAMLINING PER D.RENAUD/D.SINISI

FINISH	BACKWALL INTERRUPTION(S) BETWEEN POST	L	NO. OF POSITIONS	PART NO
14	4&5, 7&8, 11&12, 14&15	71..20 [2.803]	18	4-644613-8
	4&5, 7&8, 10&11, 13&14	67..23 [2.647]	17	4-644613-7
	4&5, 8&9, 12&13	63..27 [2.491]	16	4-644613-6
	4&5, 8&9, 11&12	59..31 [2.335]	15	4-644613-5
	4&5 7&8, 10&11	55..35 [2.179]	14	4-644613-4
	4&5 7&8, 10&11	51..38 [2.023]	13	4-644613-3
	4&5, 8&9	47..42 [1.867]	12	4-644613-2
	4&5, 7&8	43..46 [1.711]	11	4-644613-1
	3&4, 7&8	39..50 [1.555]	10	4-644613-0
	3&4, 6&7	35..53 [1.399]	9	3-644613-9
	4&5	31..57 [1.243]	8	3-644613-8
	4&5	27..61 [1.087]	7	3-644613-7
	3&4	23.65 [.931]	6	3-644613-6
	NONE	19.69 [.775]	5	3-644613-5
	NONE	15.72 [.619]	4	3-644613-4
	NONE	11.76 [.463]	3	3-644613-3
14	NONE	7..80 [.307]	2	3-644613-2
15 SUPERSEDED	4&5, 7&8, 11&12, 14&15	71..20 [2.803]	18	~~1-644613-8~~
	4&5, 7&8, 10&11, 13&14	67..23 [2.647]	17	~~1-644613-7~~
	4&5, 8&9, 12&13	63..27 [2.491]	16	~~1-644613-6~~
	4&5, 8&9, 11&12	59..31 [2.335]	15	~~1-644613-5~~
	4&5 7&8, 10&11	55..35 [2.179]	14	~~1-644613-4~~
	4&5 7&8, 10&11	51..38 [2.023]	13	~~1-644613-3~~
	4&5, 8&9	47..42 [1.867]	12	1-644613-2
15 SUPERSEDED	4&5, 7&8	43..46 [1.711]	11	~~1-644613-1~~
15 SUPERSEDED	3&4, 7&8	39..50 [1.555]	10	1-644613-0
15 SUPERSEDED	3&4, 6&7	35..53 [1.399]	9	~~644613-9~~
	4&5	31..57 [1.243]	8	644613-8
	4&5	27..61 [1.087]	7	~~644613-7~~
	3&4	23.65 [.931]	6	644613-6
	NONE	19.69 [.775]	5	644613-5
	NONE	15.72 [.619]	4	644613-4
	NONE	11.76 [.463]	3	644613-3
2	NONE	7..80 [.307]	2	644613-2

METRIC

THIS DRAWING IS A CONTROLLED DOCUMENT.

DIMENSIONS: mm [INCHES]

TOLERANCES UNLESS OTHERWISE SPECIFIED:
0 PLC ± -
1 PLC ± -
2 PLC ± 0.13[.005]
3 PLC ± -
4 PLC ± -
ANGLES ± -

MATERIAL 1 FINISH 2

DWN L.SMITH 2-12-93
CHK R.SWING 2-12-93
APVD D.CLARK 15-12-93
PRODUCT SPEC —
APPLICATION SPEC —
WEIGHT —

TE Connectivity

NAME MTA-156 HEADER ASSEMBLY, POLARIZED LOCK, RIGHT ANGLE FRONT BEND,.045 SQUARE POST, TIN-LEAD PLATED, WITHOUT RETENTION PEGS

SIZE	CAGE CODE	DRAWING NO	RESTRICTED TO
A1	00779	C-644613	—

CUSTOMER DRAWING | SCALE 5:1 | SHEET 1 OF 1 | REV E2

Стандарт Электрон Связь

Мы молодая и активно развивающаяся компания в области поставок электронных компонентов. Мы поставляем электронные компоненты отечественного и импортного производства напрямую от производителей и с крупнейших складов мира.

Благодаря сотрудничеству с мировыми поставщиками мы осуществляем комплексные и плановые поставки широчайшего спектра электронных компонентов.

Собственная эффективная логистика и склад в обеспечивает надежную поставку продукции в точно указанные сроки по всей России.

Мы осуществляем техническую поддержку нашим клиентам и предпродажную проверку качества продукции. На все поставляемые продукты мы предоставляем гарантию .

Осуществляем поставки продукции под контролем ВП МО РФ на предприятия военно-промышленного комплекса России , а также работаем в рамках 275 ФЗ с открытием отдельных счетов в уполномоченном банке. Система менеджмента качества компании соответствует требованиям ГОСТ ISO 9001.

Минимальные сроки поставки, гибкие цены, неограниченный ассортимент и индивидуальный подход к клиентам являются основой для выстраивания долгосрочного и эффективного сотрудничества с предприятиями радиоэлектронной промышленности, предприятиями ВПК и научно-исследовательскими институтами России.

С нами вы становитесь еще успешнее!

Наши контакты:

Телефон: +7 812 627 14 35

Электронная почта: sales@st-electron.ru

Адрес: 198099, Санкт-Петербург, Промышленная ул, дом № 19, литера Н, помещение 100-Н Офис 331